MULTIZONER I

Wiring of Pexatherm UFH System

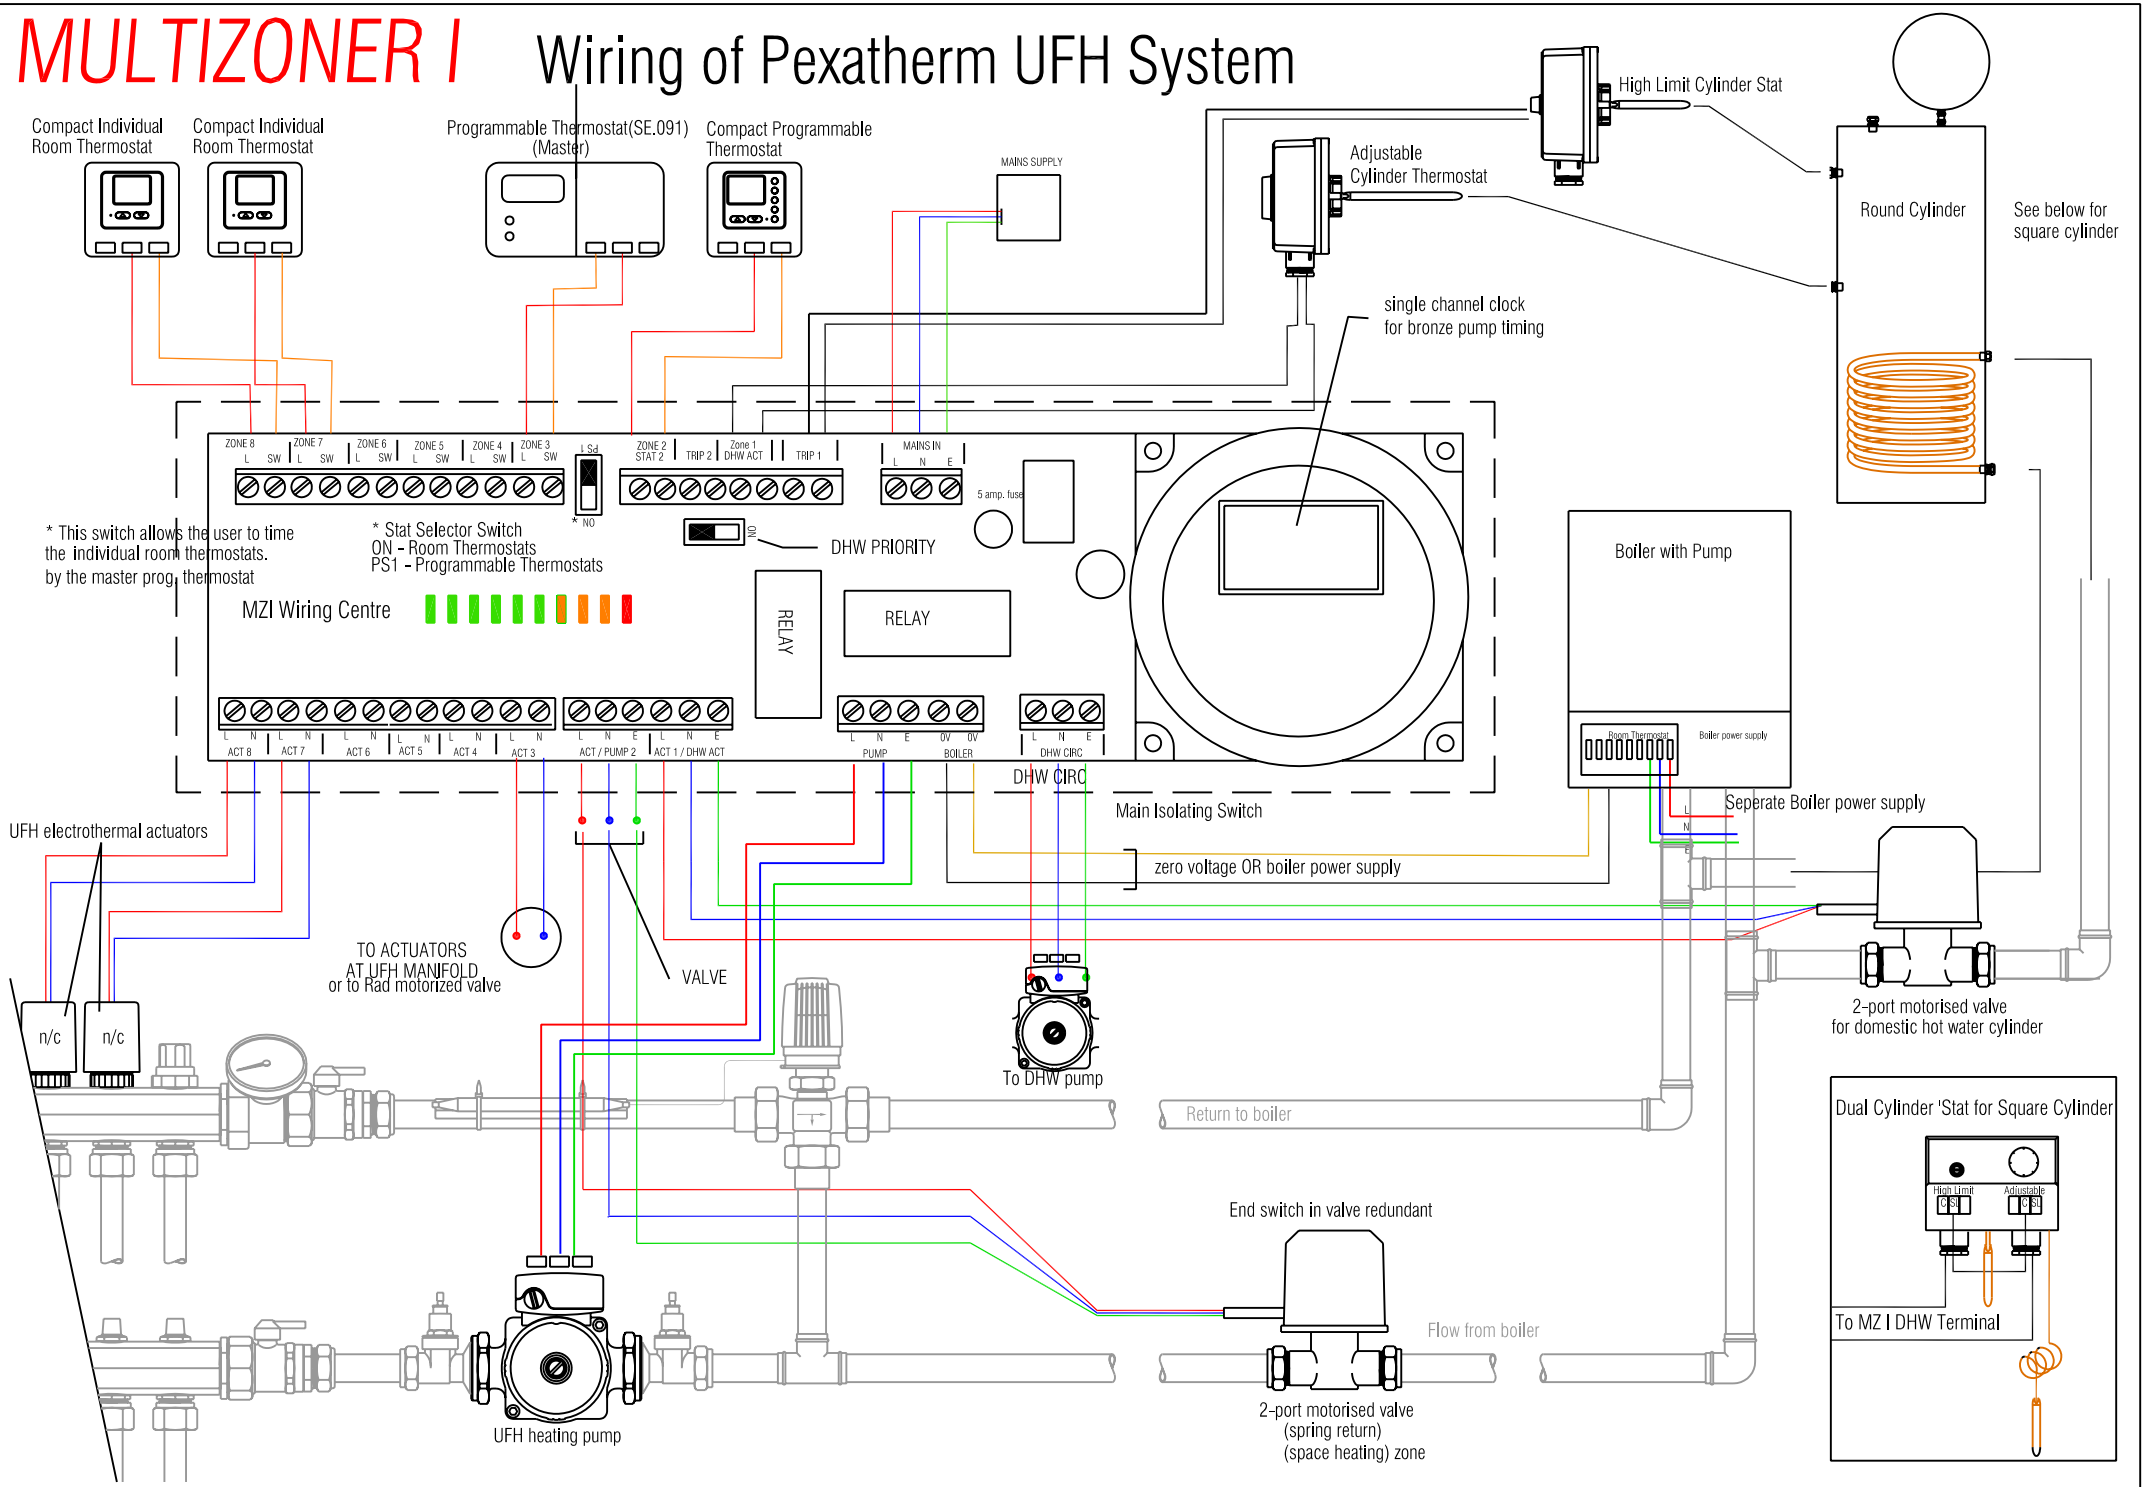

This illustration is a schematic only and may not apply to every possible application

Please follow labels on circuit board